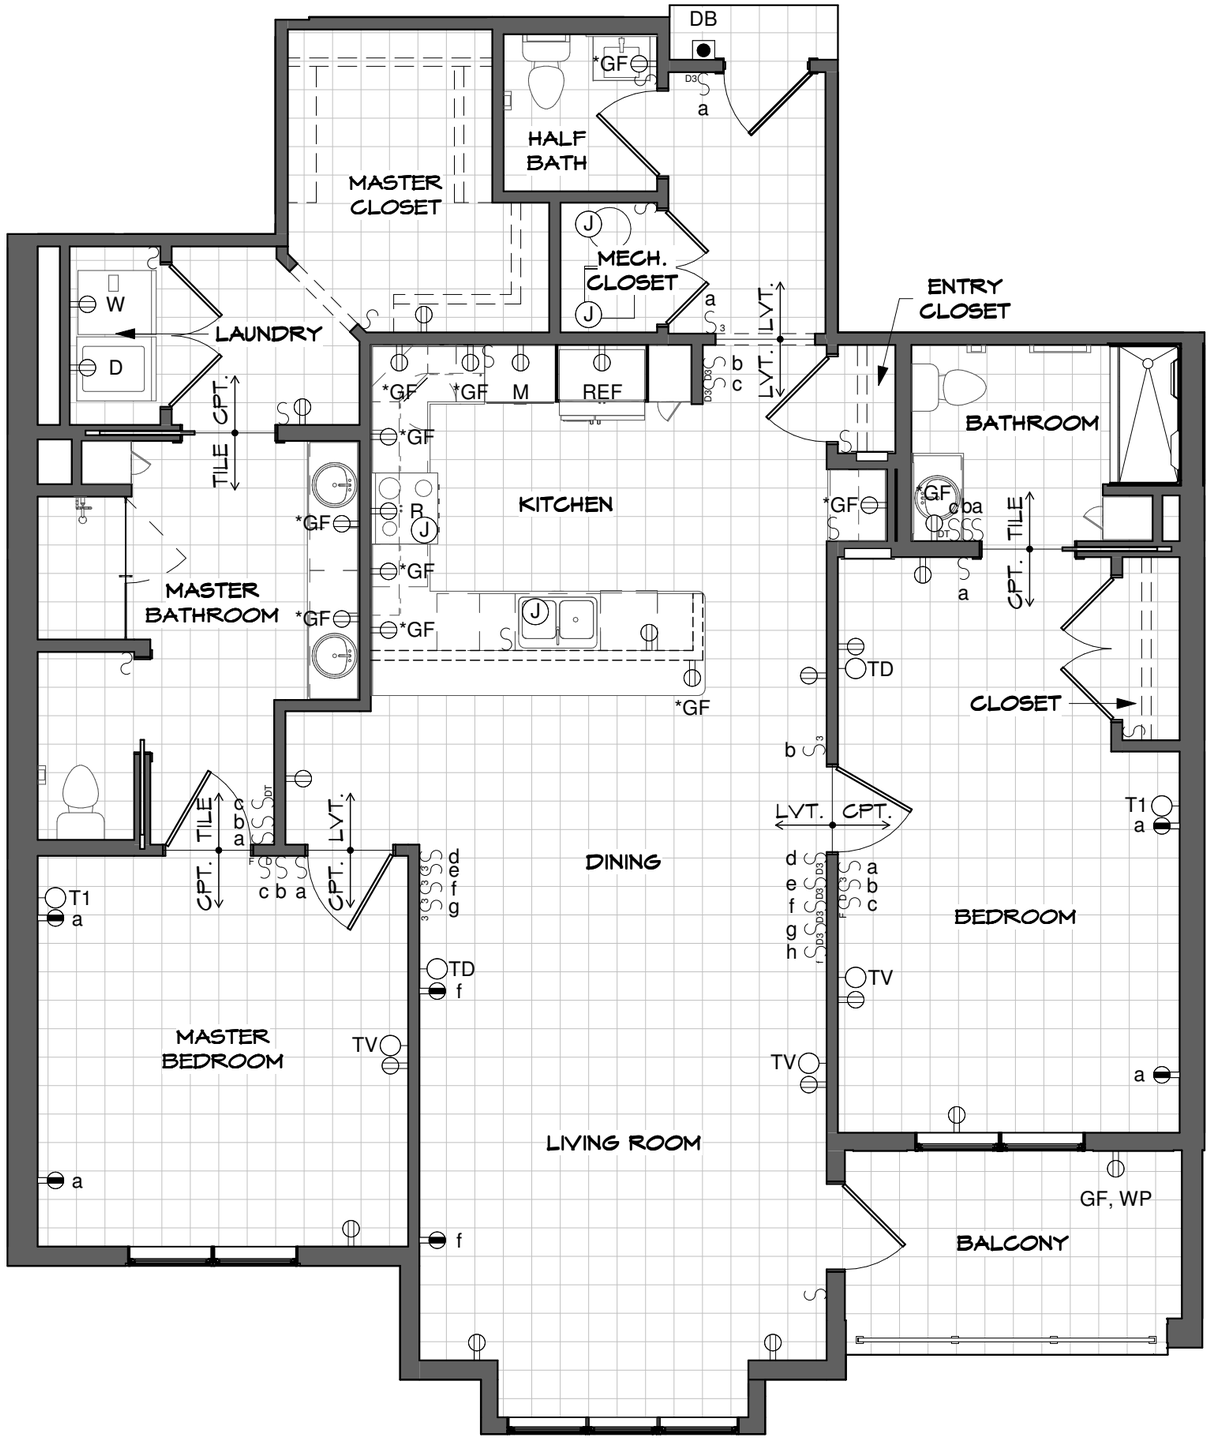

SIMONE II - UNIT 442

FLOOR PLAN

SCALE: 3/16"=1'-0"

0 1' 2' 3' 4' 6' 8' 10'

KEY LEGEND

	DUPLEX RECEPTACLE
	DUPLEX RECEPTACLETOP HALF SWITCHED
GF	DUPLEX RECEPTACLE GROUND FAULT
	FLOOR DUPLEX RECEPTACLE
R	RANGE RECEPTACLE
M	MICROWAVE RECEPTACLE
W	WASHER RECEPTACLE
D	DRYER RECEPTACLE
*	DUPLEX RECEPTACLE ABOVE COUNTER
J	JUNTION BOX
TD	TELEPHONE-DATA OUTLET
TV	TELEVISION-DATA OUTLET
T1	TELEPHONE OUTLET
DB	DOOR BELL-INTERIOR
DB	DOOR BELL
	RECESSED LOW VOLTAGE PANEL
	RECESSED ELECTRICAL PANEL
S	WALL SWITCH
S_3	THREE-WAY SWITCH
S_{3D}	THREE-WAY DIMMER SWITCH
CPT.	CARPET
LVT.	LUXURY VINYL TILE

SEARSTONE
RETIREMENT COMMUNITY

APPROVED: DATE:	SIMONE II
*FLOOR PLAN SUBJECT TO CHANGE	SHEET 1 OF 2

9'-5" CEILING HEIGHT UNLESS NOTED OTHERWISE

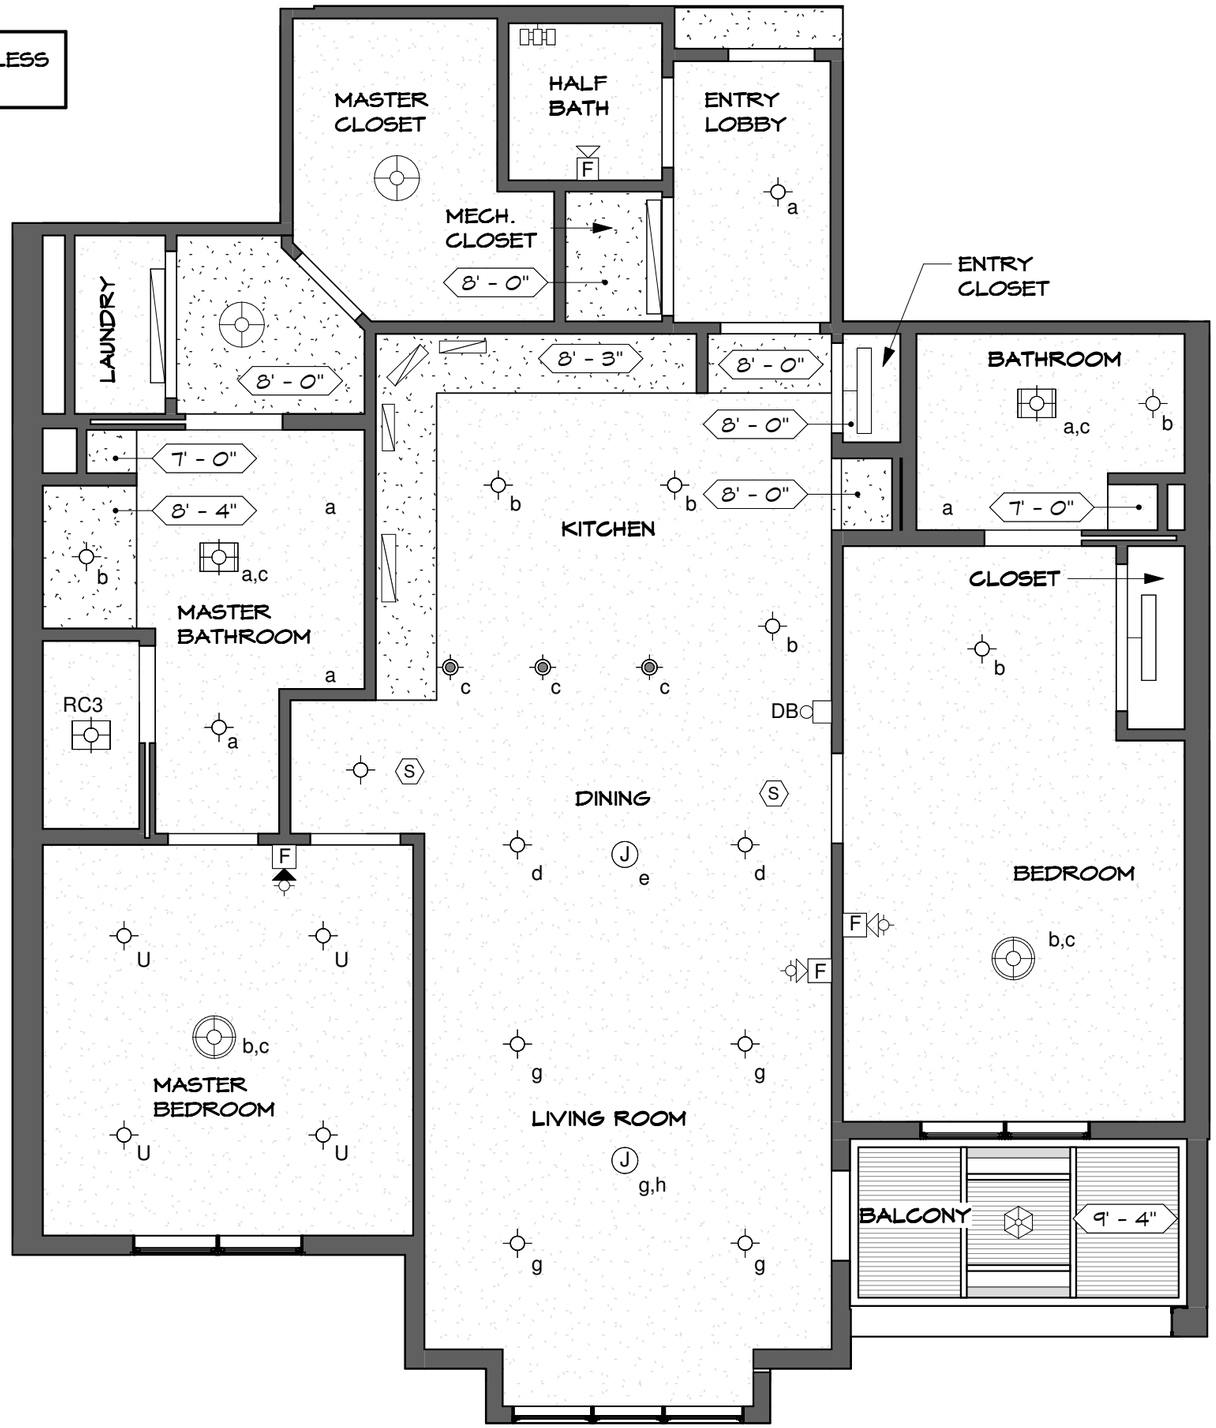

KEY LEGEND

- JUNCTION BOX
- SMOKE DETECTOR
- 4" DIAM. SHOWER LIGHT FIXTURE
- 6" DIAM. SURFACE MOUNTED LIGHT FIXTURE
- 6.5" DIAM. PENDANT LIGHT FIXTURE
- 18" DIAM. PENDANT LIGHT FIXTURE
- 19" DIAM. PENDANT LIGHT FIXTURE
- COMBINATION LIGHT/HEATER/FAN
- COMBINATION LIGHT/FAN
- VANITY LIGHT BAR (3)
- VANITY LIGHT BAR (4)
- UNDERCABINET LIGHT FIXTURE
- 36" TROFFER LIGHT FIXTURE
- 48" TROFFER LIGHT FIXTURE
- BALCONY LIGHT FIXTURE
- UPGRADE - 6" DIAM. SURFACE MOUNTED LIGHT FIXTURE
- FIRE ALARM AUDIO/VISUAL DEVICES
- FIRE ALARM AUDIO DEVICE

SIMONE II - UNIT 442

REFLECTED CEILING PLAN

SCALE: 3/16"=1'-0"

0 1' 2' 3' 4' 6' 8' 10'

SEARSTONE
RETIREMENT COMMUNITY

APPROVED: DATE:	SIMONE II
*FLOOR PLAN SUBJECT TO CHANGE	SHEET 2 OF 2